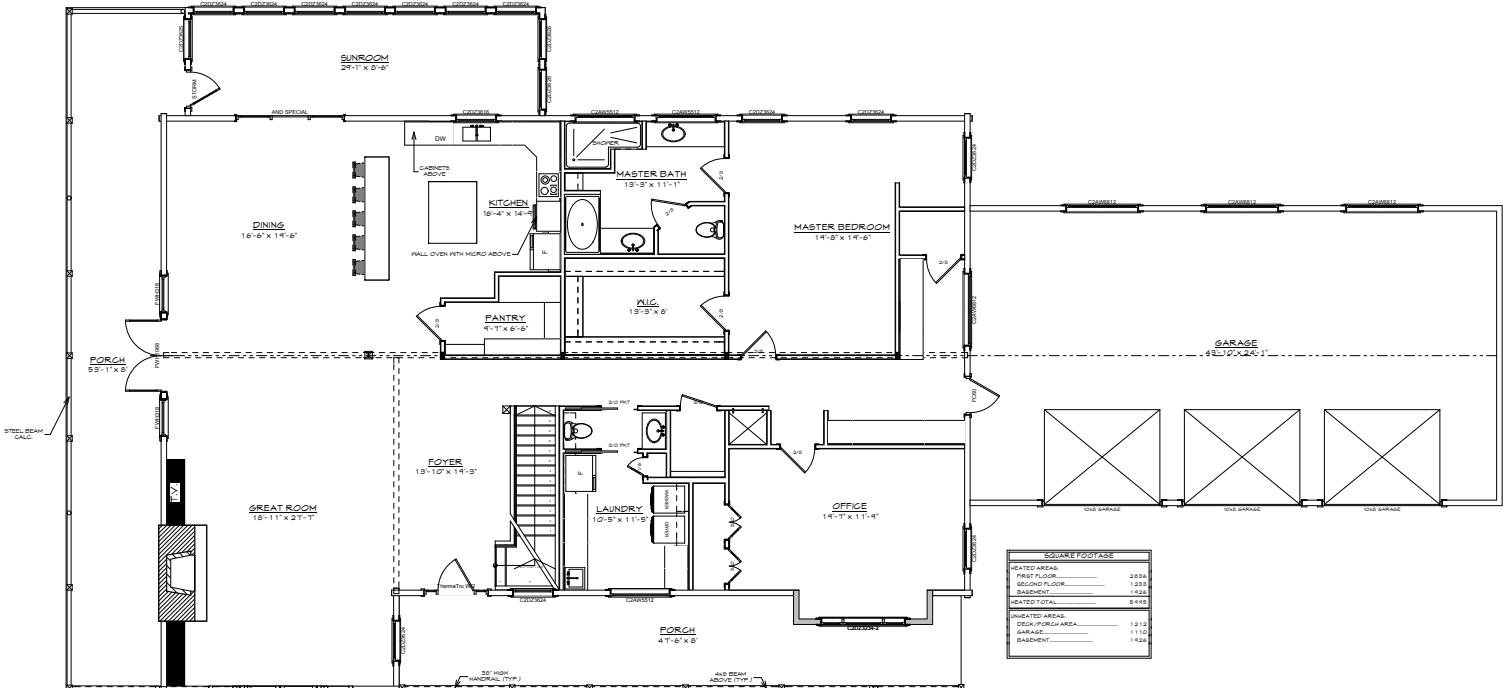

SQUARE FOOTAGE	
HEATED AREAS:	
FIRST FLOOR	2836
SECOND FLOOR	1283
BASEMENT	1426
HEATED TOTAL	5445
UNHEATED AREAS:	
DECK/PORCH AREA	1213
GARAGE	1110
BASEMENT	1426