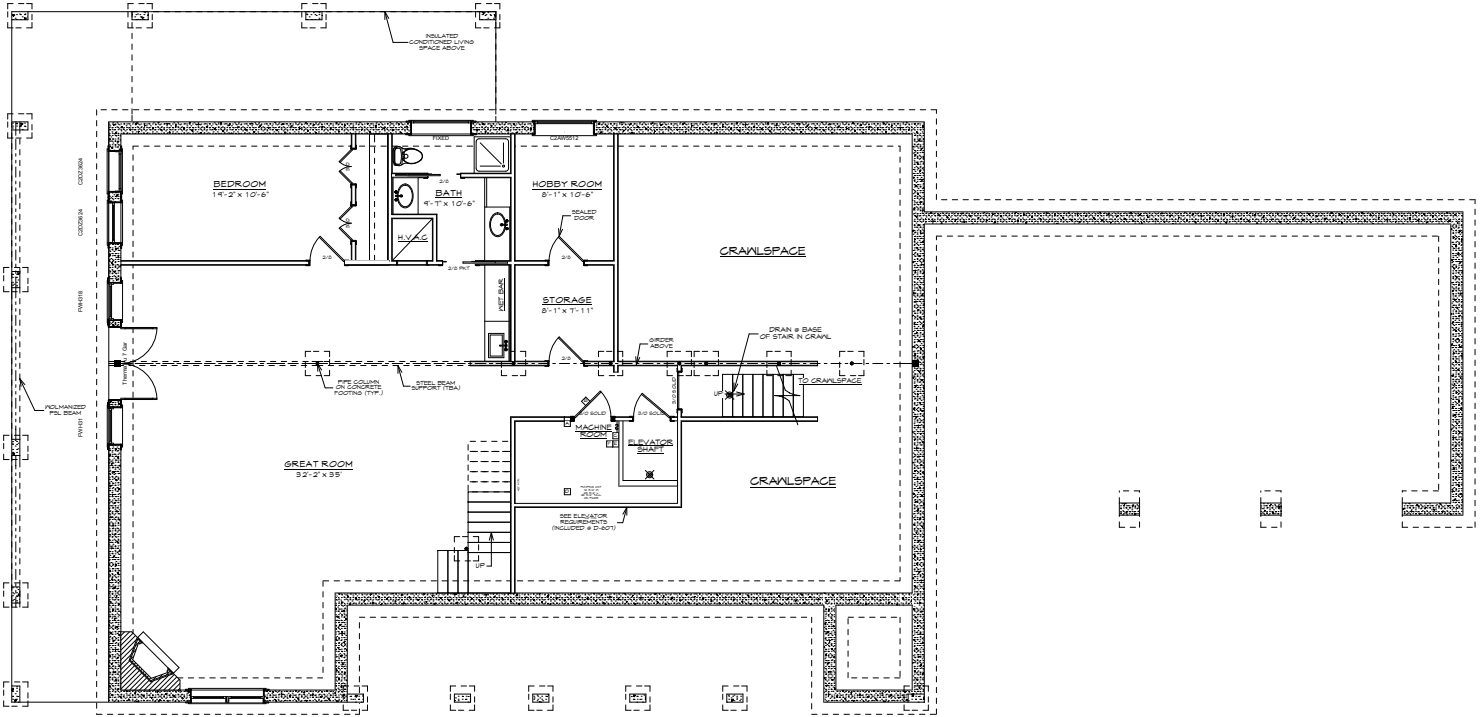
INSULATED CONDITIONED LIVING SPACE ABOVE
FIXED
C2A0512
BEDROOM
14'-2" x 10'-6"
BATH
9'-7" x 10'-6"
H.V.A.C.
HOBBY ROOM
8'-1" x 10'-6"
SEALED DOOR
CRAWLSPACE
STORAGE
8'-1" x 7'-11"
CHIMNEY BEAM
SIPDER ABOVE
DRAIN @ BASE OF STAIR IN CRAWL
TO CRAWLSPACE
UP
PIER COLUMN (IN CONCRETE FOOTING (TYP.)
STEEL BEAM SUPPORT (TBA)
MACHINE ROOM
ELEVATOR SHAFT
CRAWLSPACE
GREAT ROOM
32'-2" x 35'
SEE ELEVATOR REQUIREMENTS (INCLUDED @ D-801)
UP
HOT MALTED MILK & ICE CREAM
C2D2D3D4
C2E2E3E4
FW4G18
FW1G1
Theater Gal
HOLMANIZED FBL BEAM
C2D2323-2